Luton

DUNSTABLE ROAD
BURY PARK IMPROVEMENTS

ENGINEERING & TRANSPORTATION

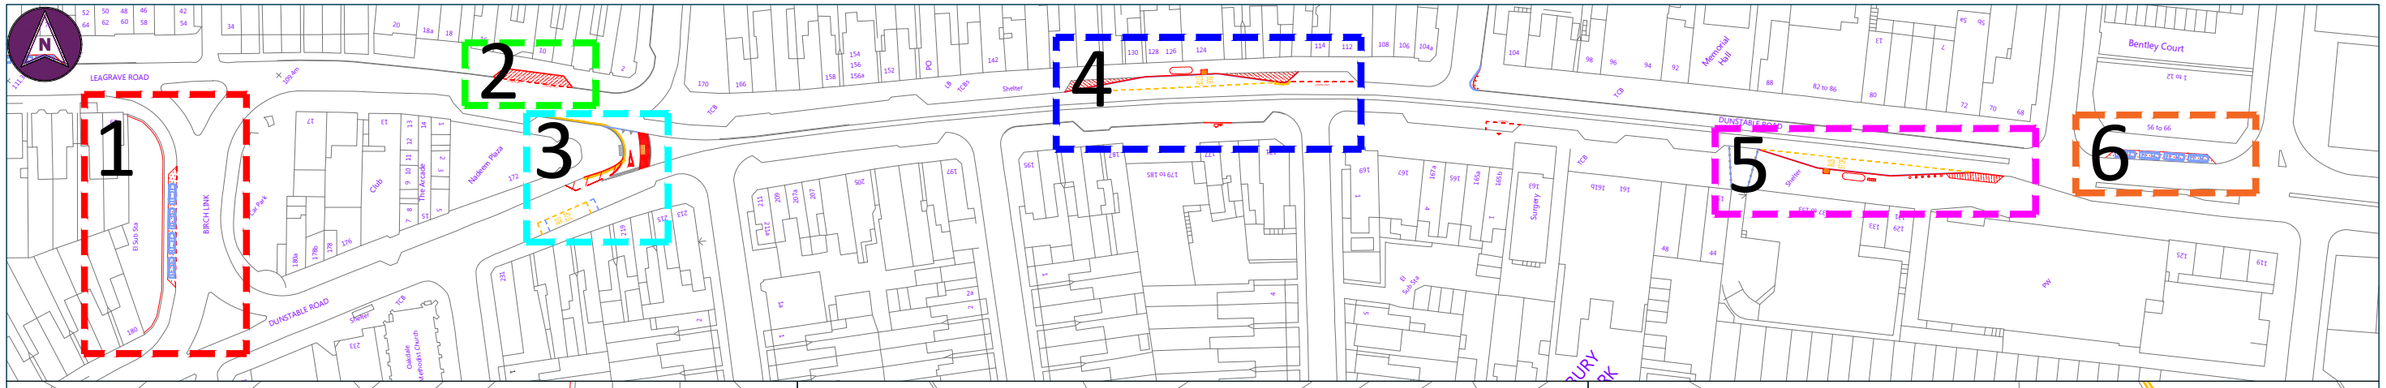

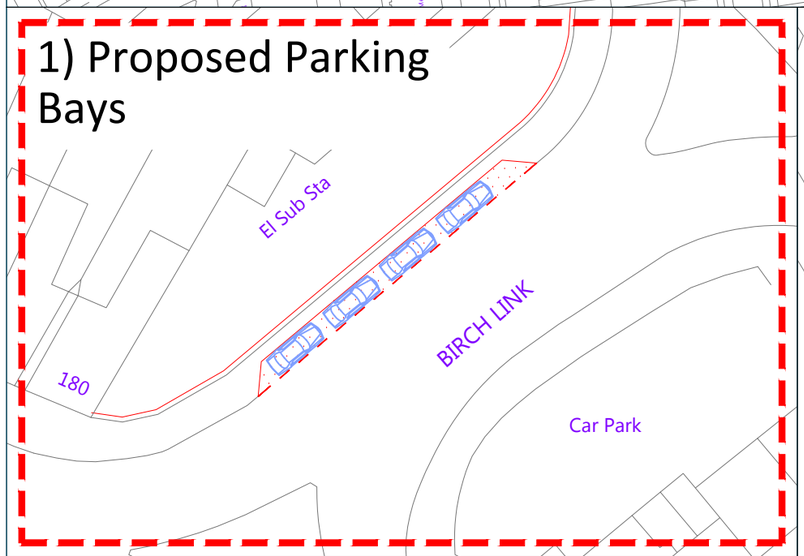

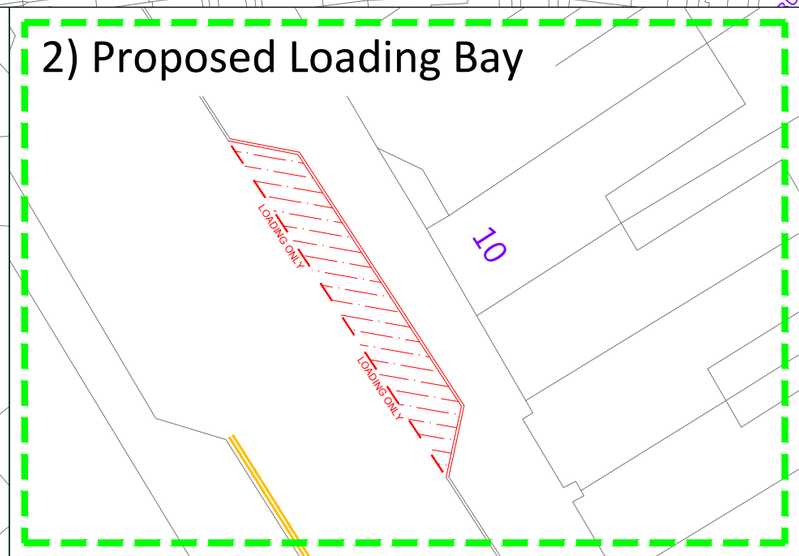

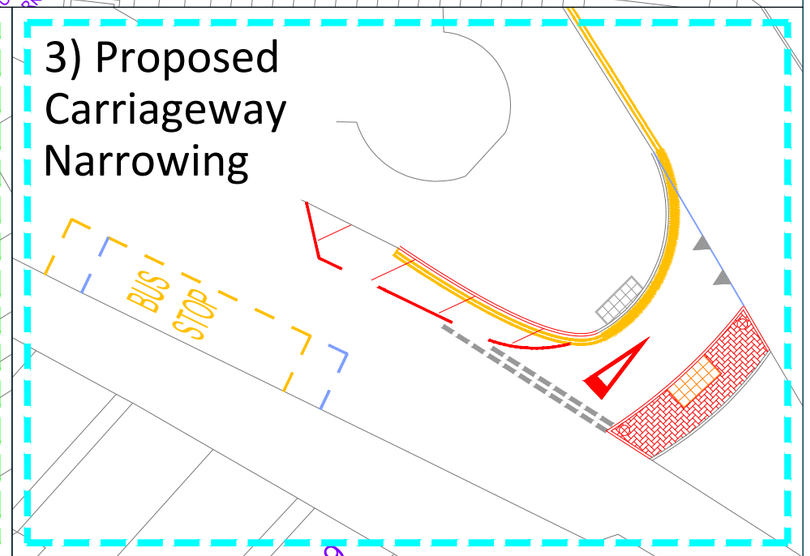

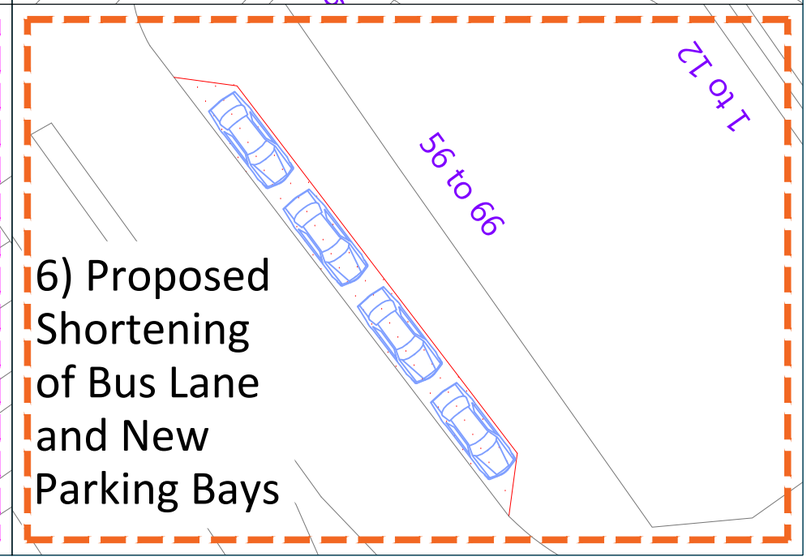

Drawing No. PXXXX-XXX-XX- Rev -, Designed --, Checked --, Date - ---- --, © Crown copyright. All rights reserved Luton Borough Council. Licence No. 100023935.

Luton

DUNSTABLE ROAD
BURY PARK IMPROVEMENTS

ENGINEERING & TRANSPORTATION

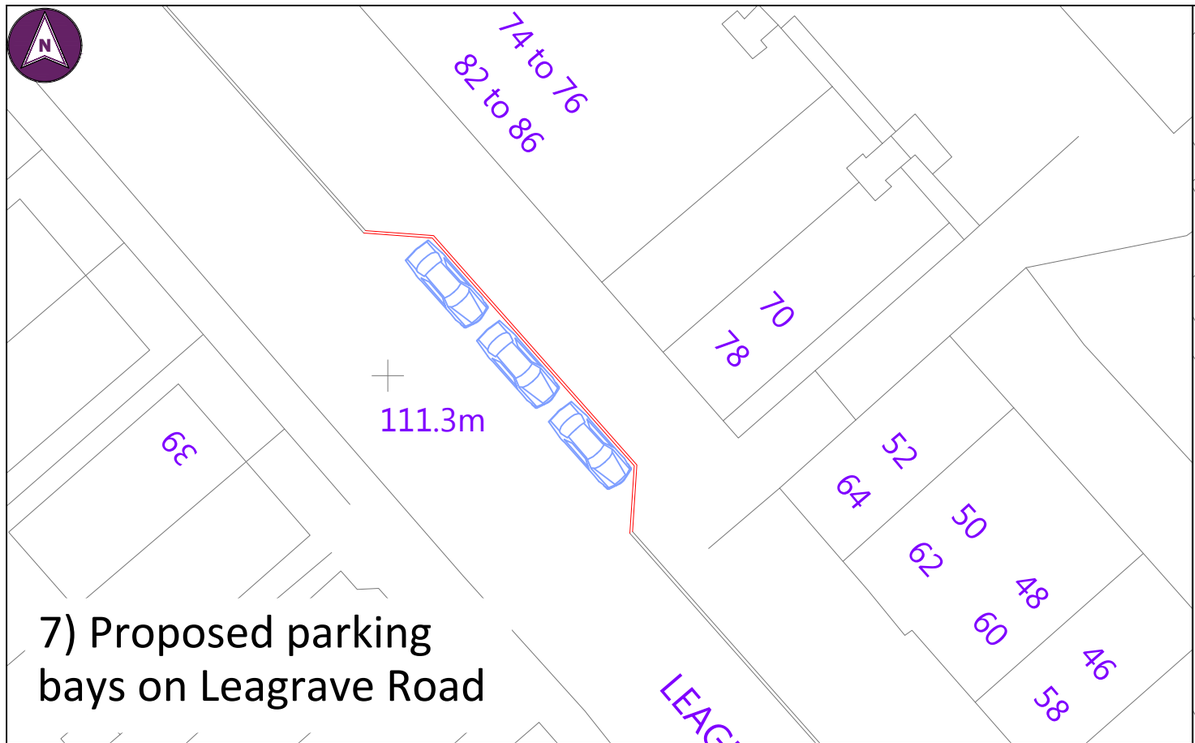

7) Proposed parking bays on Leagrave Road

8) Proposed Disabled parking bay on Dunstable Road

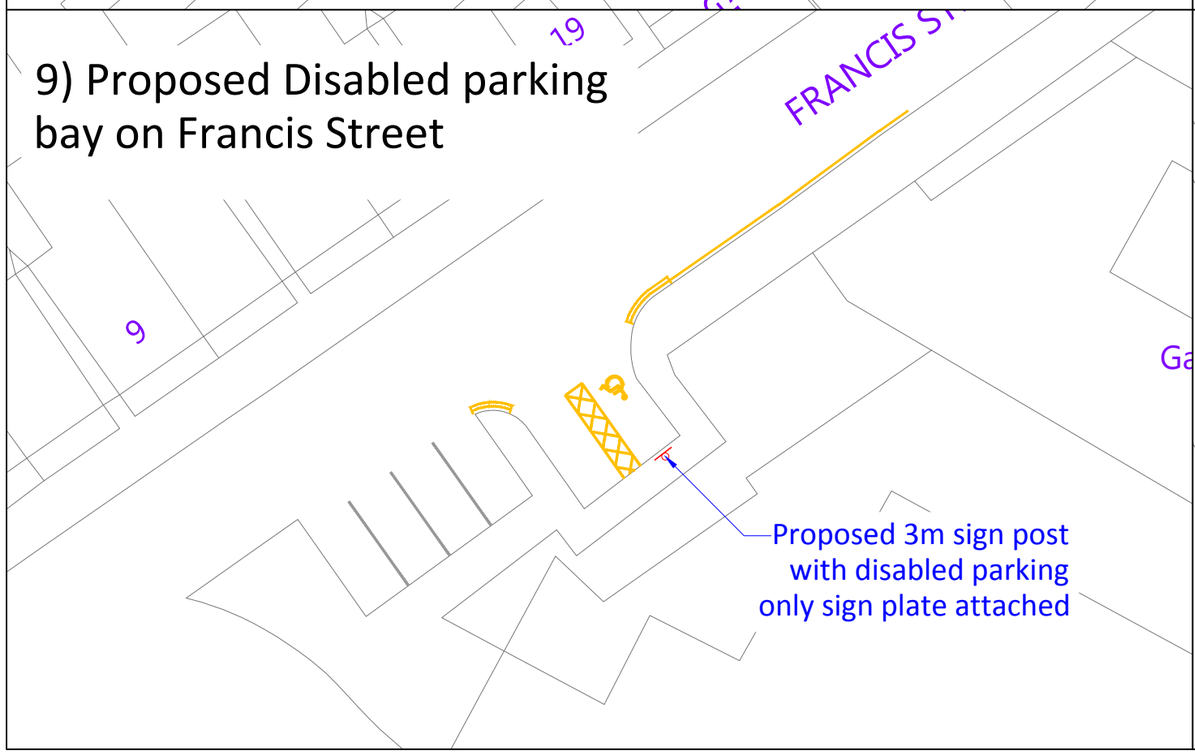

9) Proposed Disabled parking bay on Francis Street

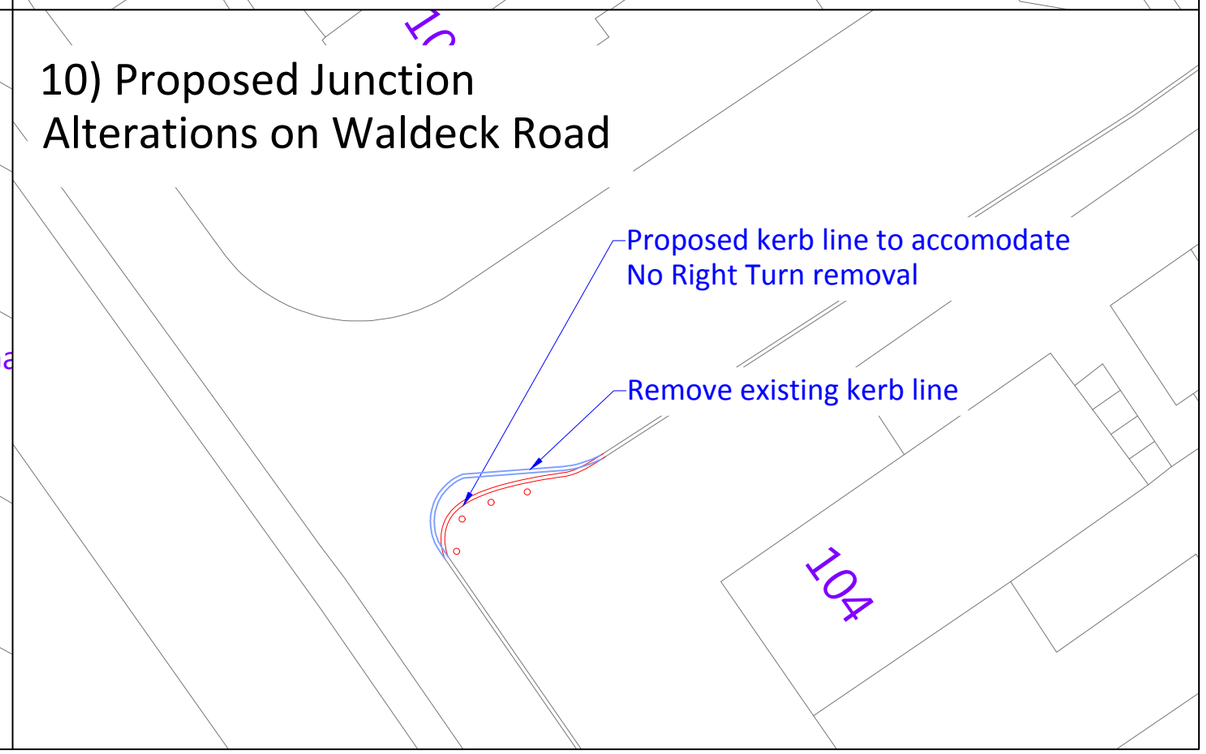

10) Proposed Junction Alterations on Waldeck Road

Drawing No. PXXXX-XXX-XX- Rev -, Designed --, Checked --, Date - ---- --, © Crown copyright. All rights reserved Luton Borough Council. Licence No. 100023935.